Orders are subject to Omar Park Homes Limited Standard Terms & Conditions

Copyright Omar Park Homes Limited - All rights reserved
No part of this drawing may be reproduced or copied

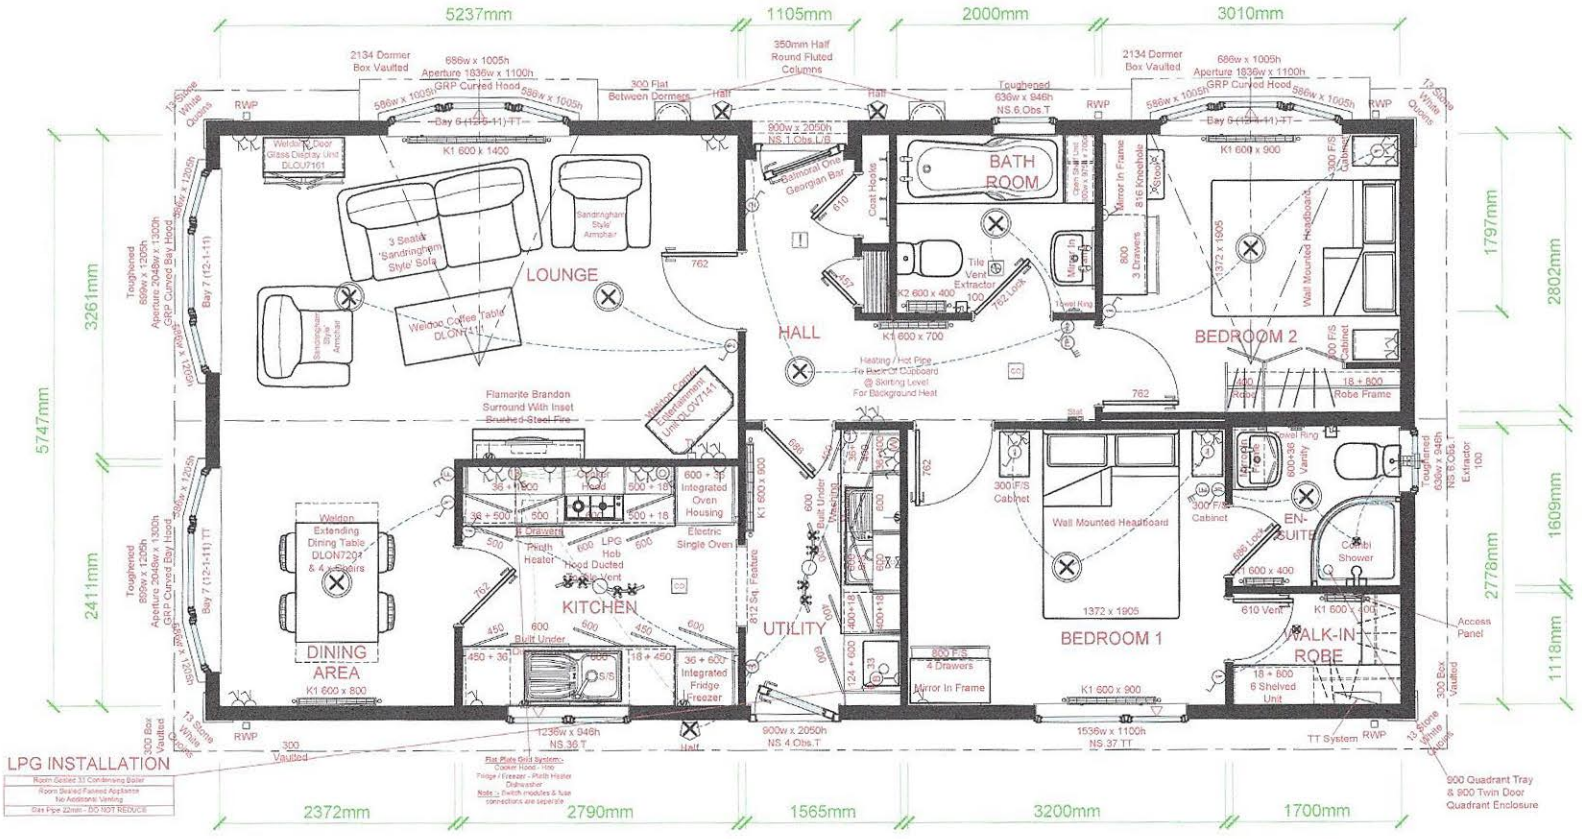

A

B

C

D

OMAR PARK & LEISURE HOMES

London Road, Brandon, Suffolk. IP27 0NE
Phone: 01842 810673 - Fax: 01842 814328

PARK OWNER: APPROXIMATE DIMENSIONS
Please note that the following overhang dimensions will need to be considered in order to comply with the spacing requirements of the 'Model Standards - 1959' on your park

Overall Wall Length Including Cladding = 12.250m
Overall Wall Width Including Cladding = 6.070m
Overall Wall Length Including Roof & Windows = 12.846m
Overall Wall Width Including Roof & Windows = 7.028m
Maximum Transport Width = 3.564m
Maximum Transport Height = 4.400m

12.192m x 6.012m (40'-0" x 20')

Middleton 2DB Utility

Tom Hartley

No:	Revision:	Date:
A	Production details added. (LJF 19714)	13-04-18

Date:	13-04-18 | 19714
Scale:	1:50
Drawn By:	LJF
Drawing No:	34 18 0462
Serial No:	18 OM 38 8380

This home is designed in accordance with BS 3632